Name of Work: Improvements Roads and DrainsAt Ravindra Nagara and other Area in ward no.13

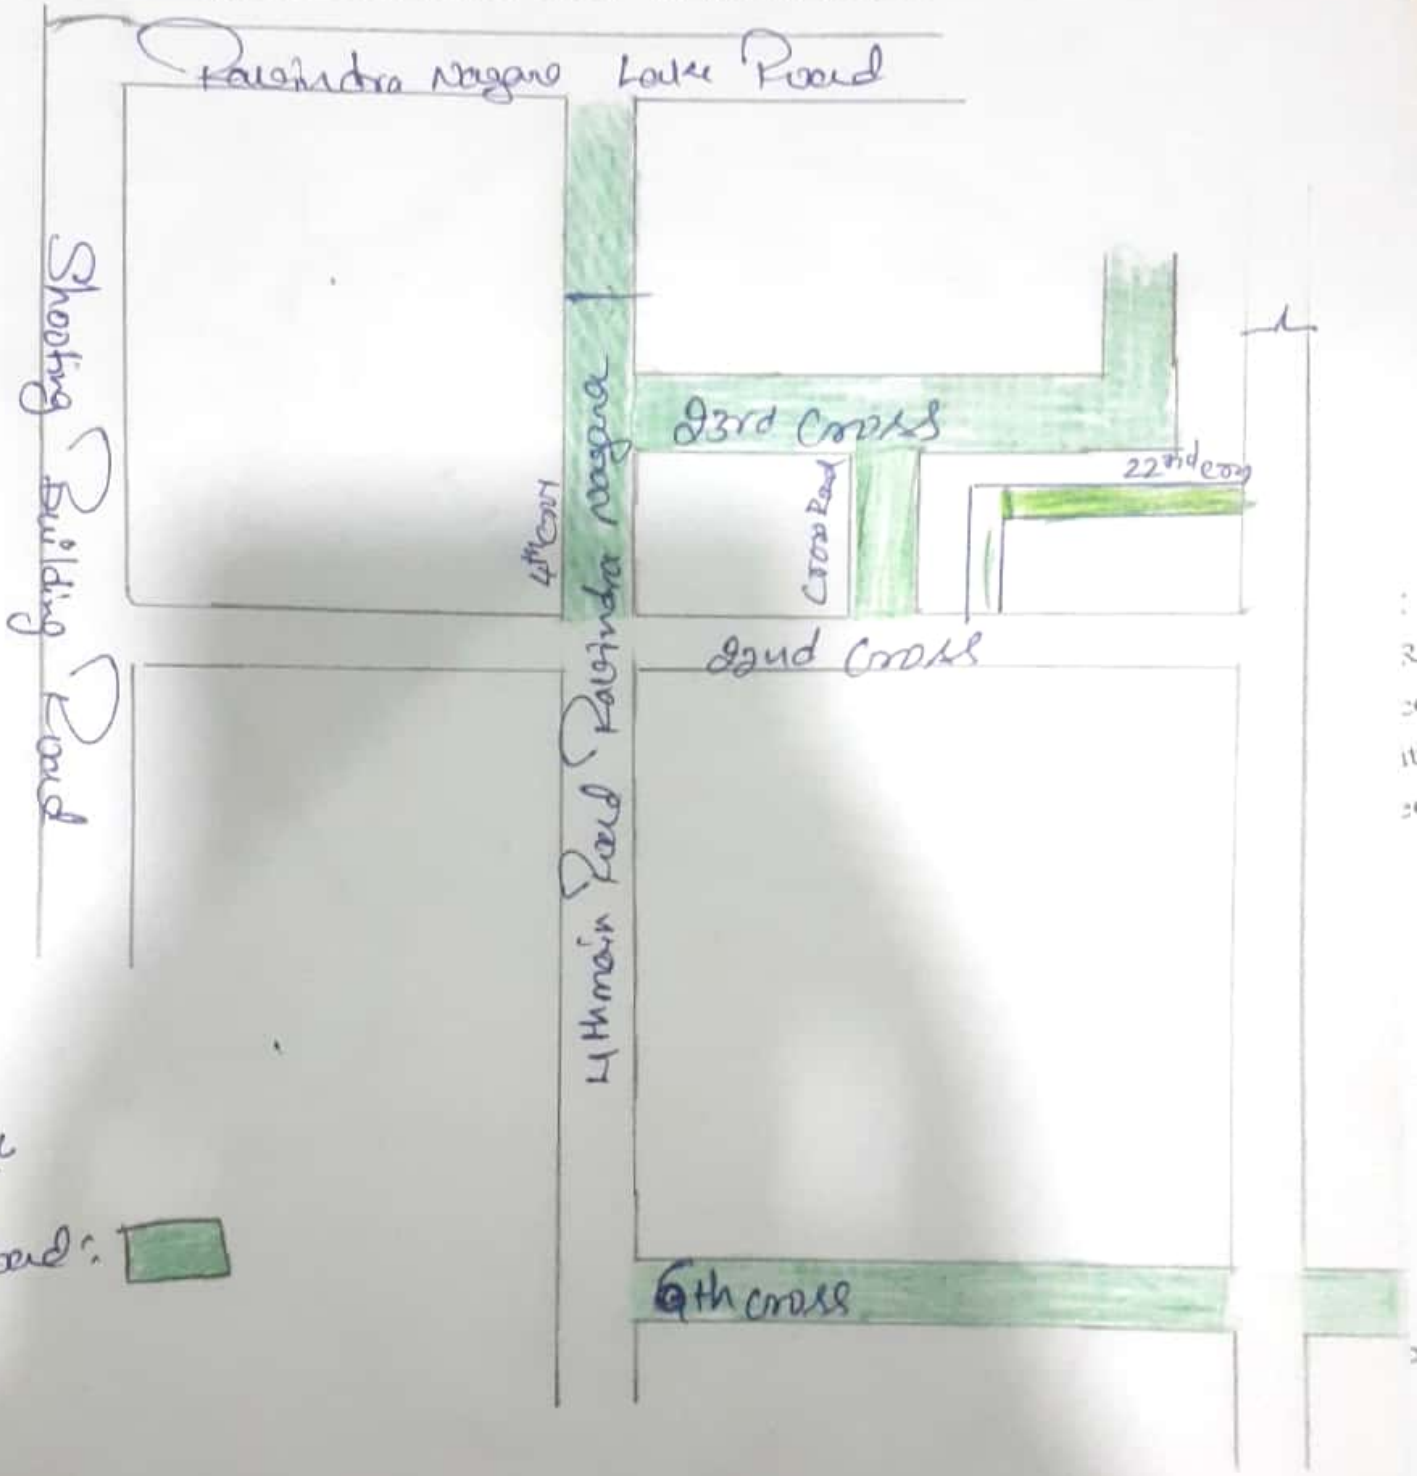

Index

CC Road :

ASST ENGINEER
Ward No-13

ASST EXECUTIVE ENGINEER
Shettyhalli Sub-Division

Scanned by CamScanner